ANNUAL PARISH MEETING

Tuesday 26th May 2026

ANNUAL PARISH MEETING

Tuesday 26th May 2024 at 7.30pm, St Andrew's Church Hall.

1. Welcome, introduction and overview of the year - Robert Whiting - Chairman of the Parish Council
2. County Councillor's report – Alistair Jeffreys
3. District Councillor's report – Robert Cawley; Dan Clery
4. Parish Office/ Community Hub – Robert Whiting, Rushmere St Andrew Parish Council
5. Speedwatch in the parish – James Wright, Vice-chairman of the Parish Council
6. Open Forum – Public have their say on any local issues, services or needs not already covered in agenda
7. Close of Meeting

Light snacks and refreshments

AGENDA

1. WELCOME AND INTRODUCTION & OVERVIEW OF YEAR
    - St Andrew's Church Gold Eco Church Award
    - Kelvedon Sensory Garden
    - Transfer of land from East Suffolk Council to Parish Council
    - New play equipment at Tower Hall Play Area
    - Improvements at cemetery and allotments
    - Parish office/ community hub
    - Upgraded Parish Council IT systems

2. REPORT COUNTY COUNCILLOR
3. REPORT FROM DISTRICT COUNCILLORS
4. PARISH OFFICE/ COMMUNITY HUB

Kelvedon Play Area before developed into sensory garden







Kelvedon Sensory Garden





Kelvedon Sensory Garden





Kelvedon Sensory Garden








Land transferred from ESC to PC




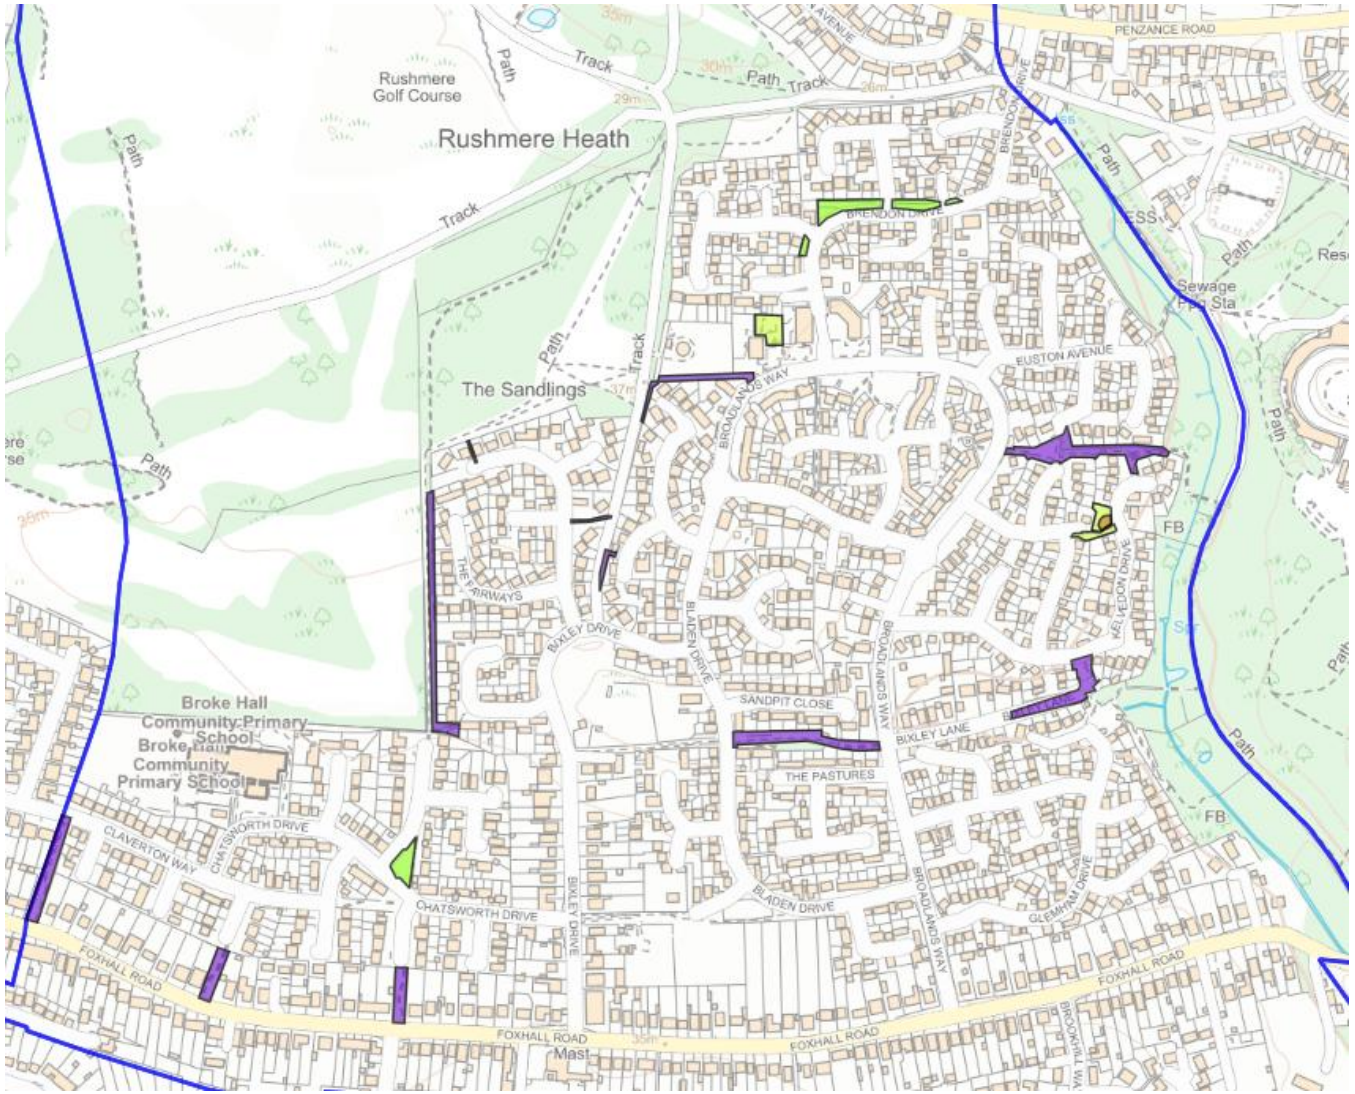





Land transferred from ESC to PC

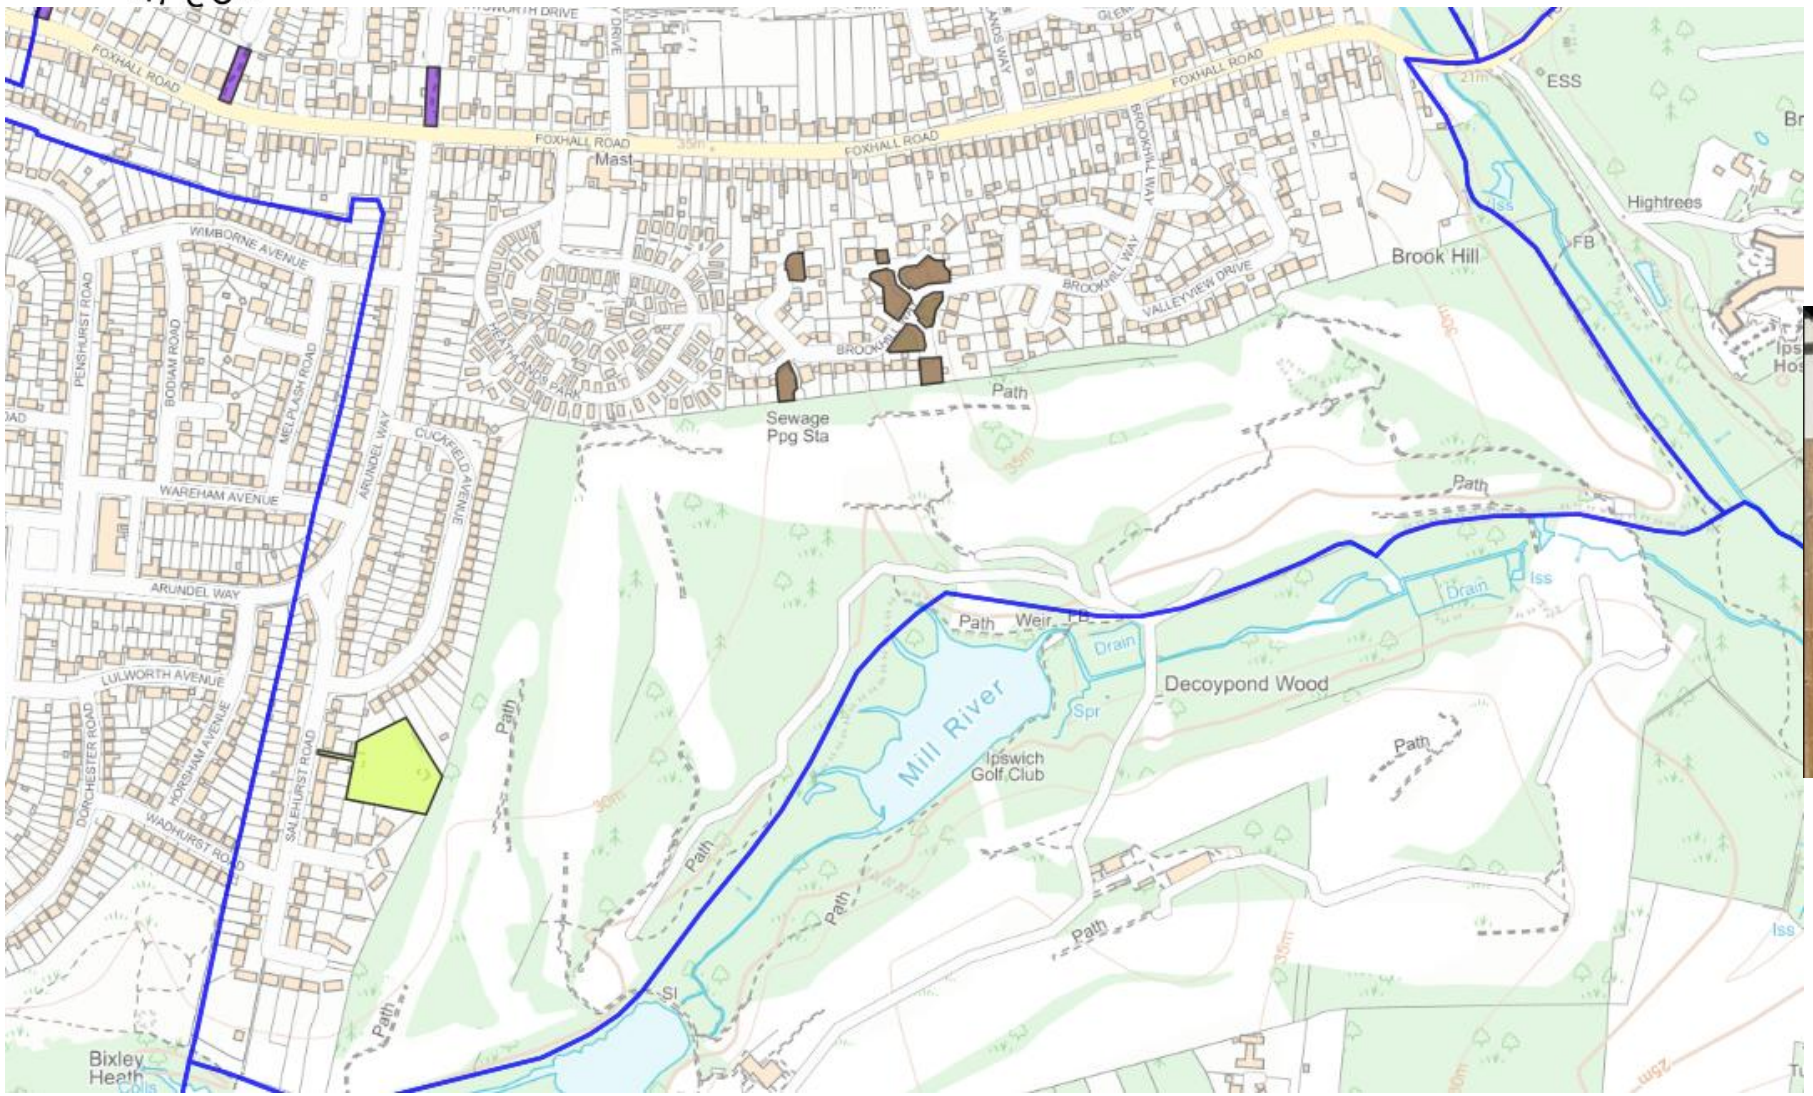



Tower Hall Play Area Proposals

Remove adult gym equipment no longer fit for purpose





Install new play equipment for children



Clearing of compost bins; manure bins at allotments



Parish Office/ Community Hub



Parish Office/ Community Hub



FLOOR PLAN

GIFA: 175.8m² / 1797 sqft

Parish Office/ Community Hub



FRONT ELEVATION - WEST

scale 1:100

0 1 2 3 4 5m



SIDE ELEVATION - SOUTH



REAR ELEVATION - EAST

scale 1:100

0 1 2 3 4 5m



SIDE ELEVATION - NORTH